UTILITY WORK

APPLICATION FOR STREET CLOSURE

□ NEW PERMIT □ EXTEND EXISTING PERMIT PERMIT # _____ - _____

CITY OF PHILADELPHIA
STREETS DEPARTMENT
HIGHWAYS RIGHT OF WAY UNIT
940 MUNICIPAL SERVICES BUILDING
1401 JOHN F. KENNEDY BOULEVARD
PHILADELPHIA, PA 19102-1676
(215) 686-5500 PHONE/(215) 686-5062 FAX

OFFICIAL USE ONLY

M.D.O	□ APPROVED □ DENIED	INITIALS	DATE
POLICE	□ APPROVED □ DENIED	INITIALS	DATE
CITY COUNCIL	□ APPROVED □ DENIED	INITIALS	DATE

APPLICANT INFORMATION

CONTRACTOR (PERMITEE)	CONTRACTOR CONTACT	CONTRACTOR ADDRESS	CITY	STATE	ZIPCODE
CONTRACTOR PHONE ( )	CONTRACTOR FAX ( )	PHILADELPHIA TAX I.D. NUMBER	□ PAGER □ CELLULAR	PIN # _____	
OWNER OF DUCT AND/OR FIBER	OWNER CONTACT	OWNER PHONE ( )	OWNER FAX ( )		

CONSTRUCTION INFORMATION

APPLICATIONS MUST BE FAXED TO THE RIGHT OF WAY UNIT AT 215-686-5062 AT LEAST 10 BUSINESS DAYS BEFORE START DATE			START DATE / /	END DATE / /
ON STREET / ADDRESS	FROM STREET	TO STREET	START TIME : AM PM	END TIME : AM PM

DETAILED LOCATION INFORMATION

WORK LIMITS: □ PARTIAL SIDEWALK CLOSURE □ PARTIAL STREET CLOSURE NUMBER OF LANES IMPACTED _____
□ FULL SIDEWALK CLOSURE □ FULL STREET CLOSURE

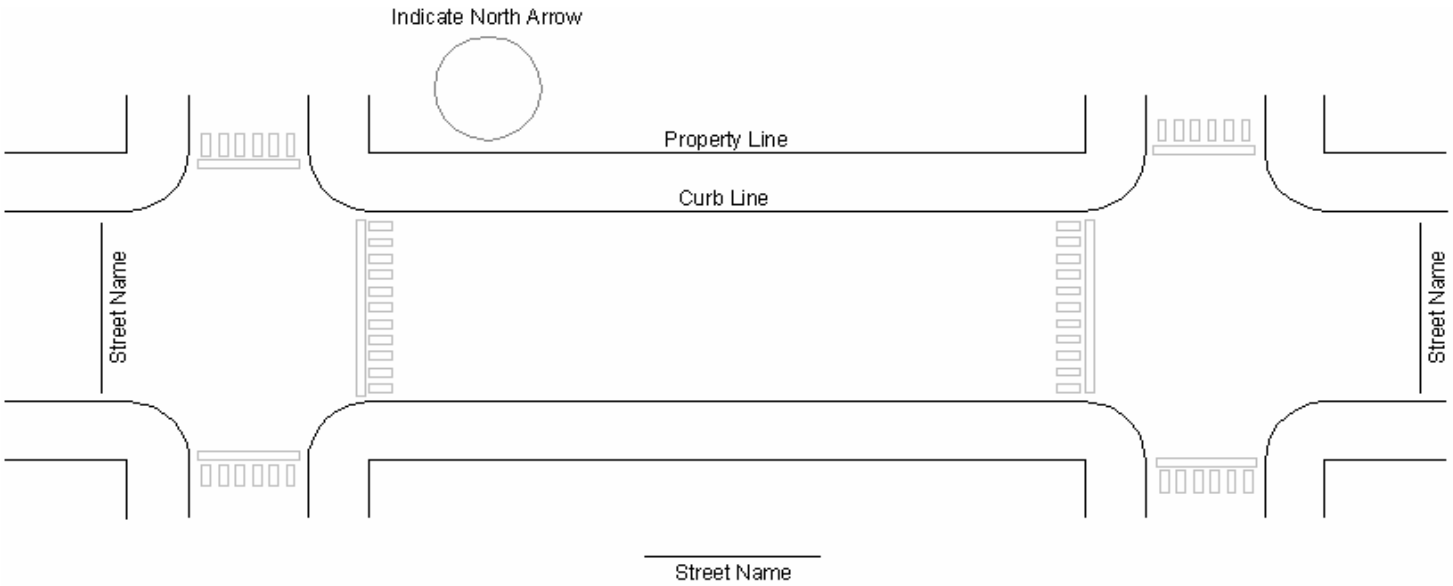

EXCAVATION

□ REPAIR EXISTING DUCT OR MAIN
□ TRENCH & INSTALL DUCT OR MAIN
□ SERVICE LATERAL
□ MANHOLE PLACEMENT
□ STREET RESTORATION
□ OTHER _____

PROVIDE THE FOLLOWING & ATTACH PERMIT(S)

STREET OPENING PERMIT # _____

GPIS APPLICATION (IF PENDING) # _____

CURB & FOOTWAY PERMIT # _____

NON-EXCAVATION

□ MANHOLE INSPECTION
□ PUMP MANHOLE
□ ROD & ROPE DUCT
□ INSTALL INNERDUCT
□ PULL FIBER
□ SPLICE FIBER
□ TEST FIBER
□ OTHER _____